




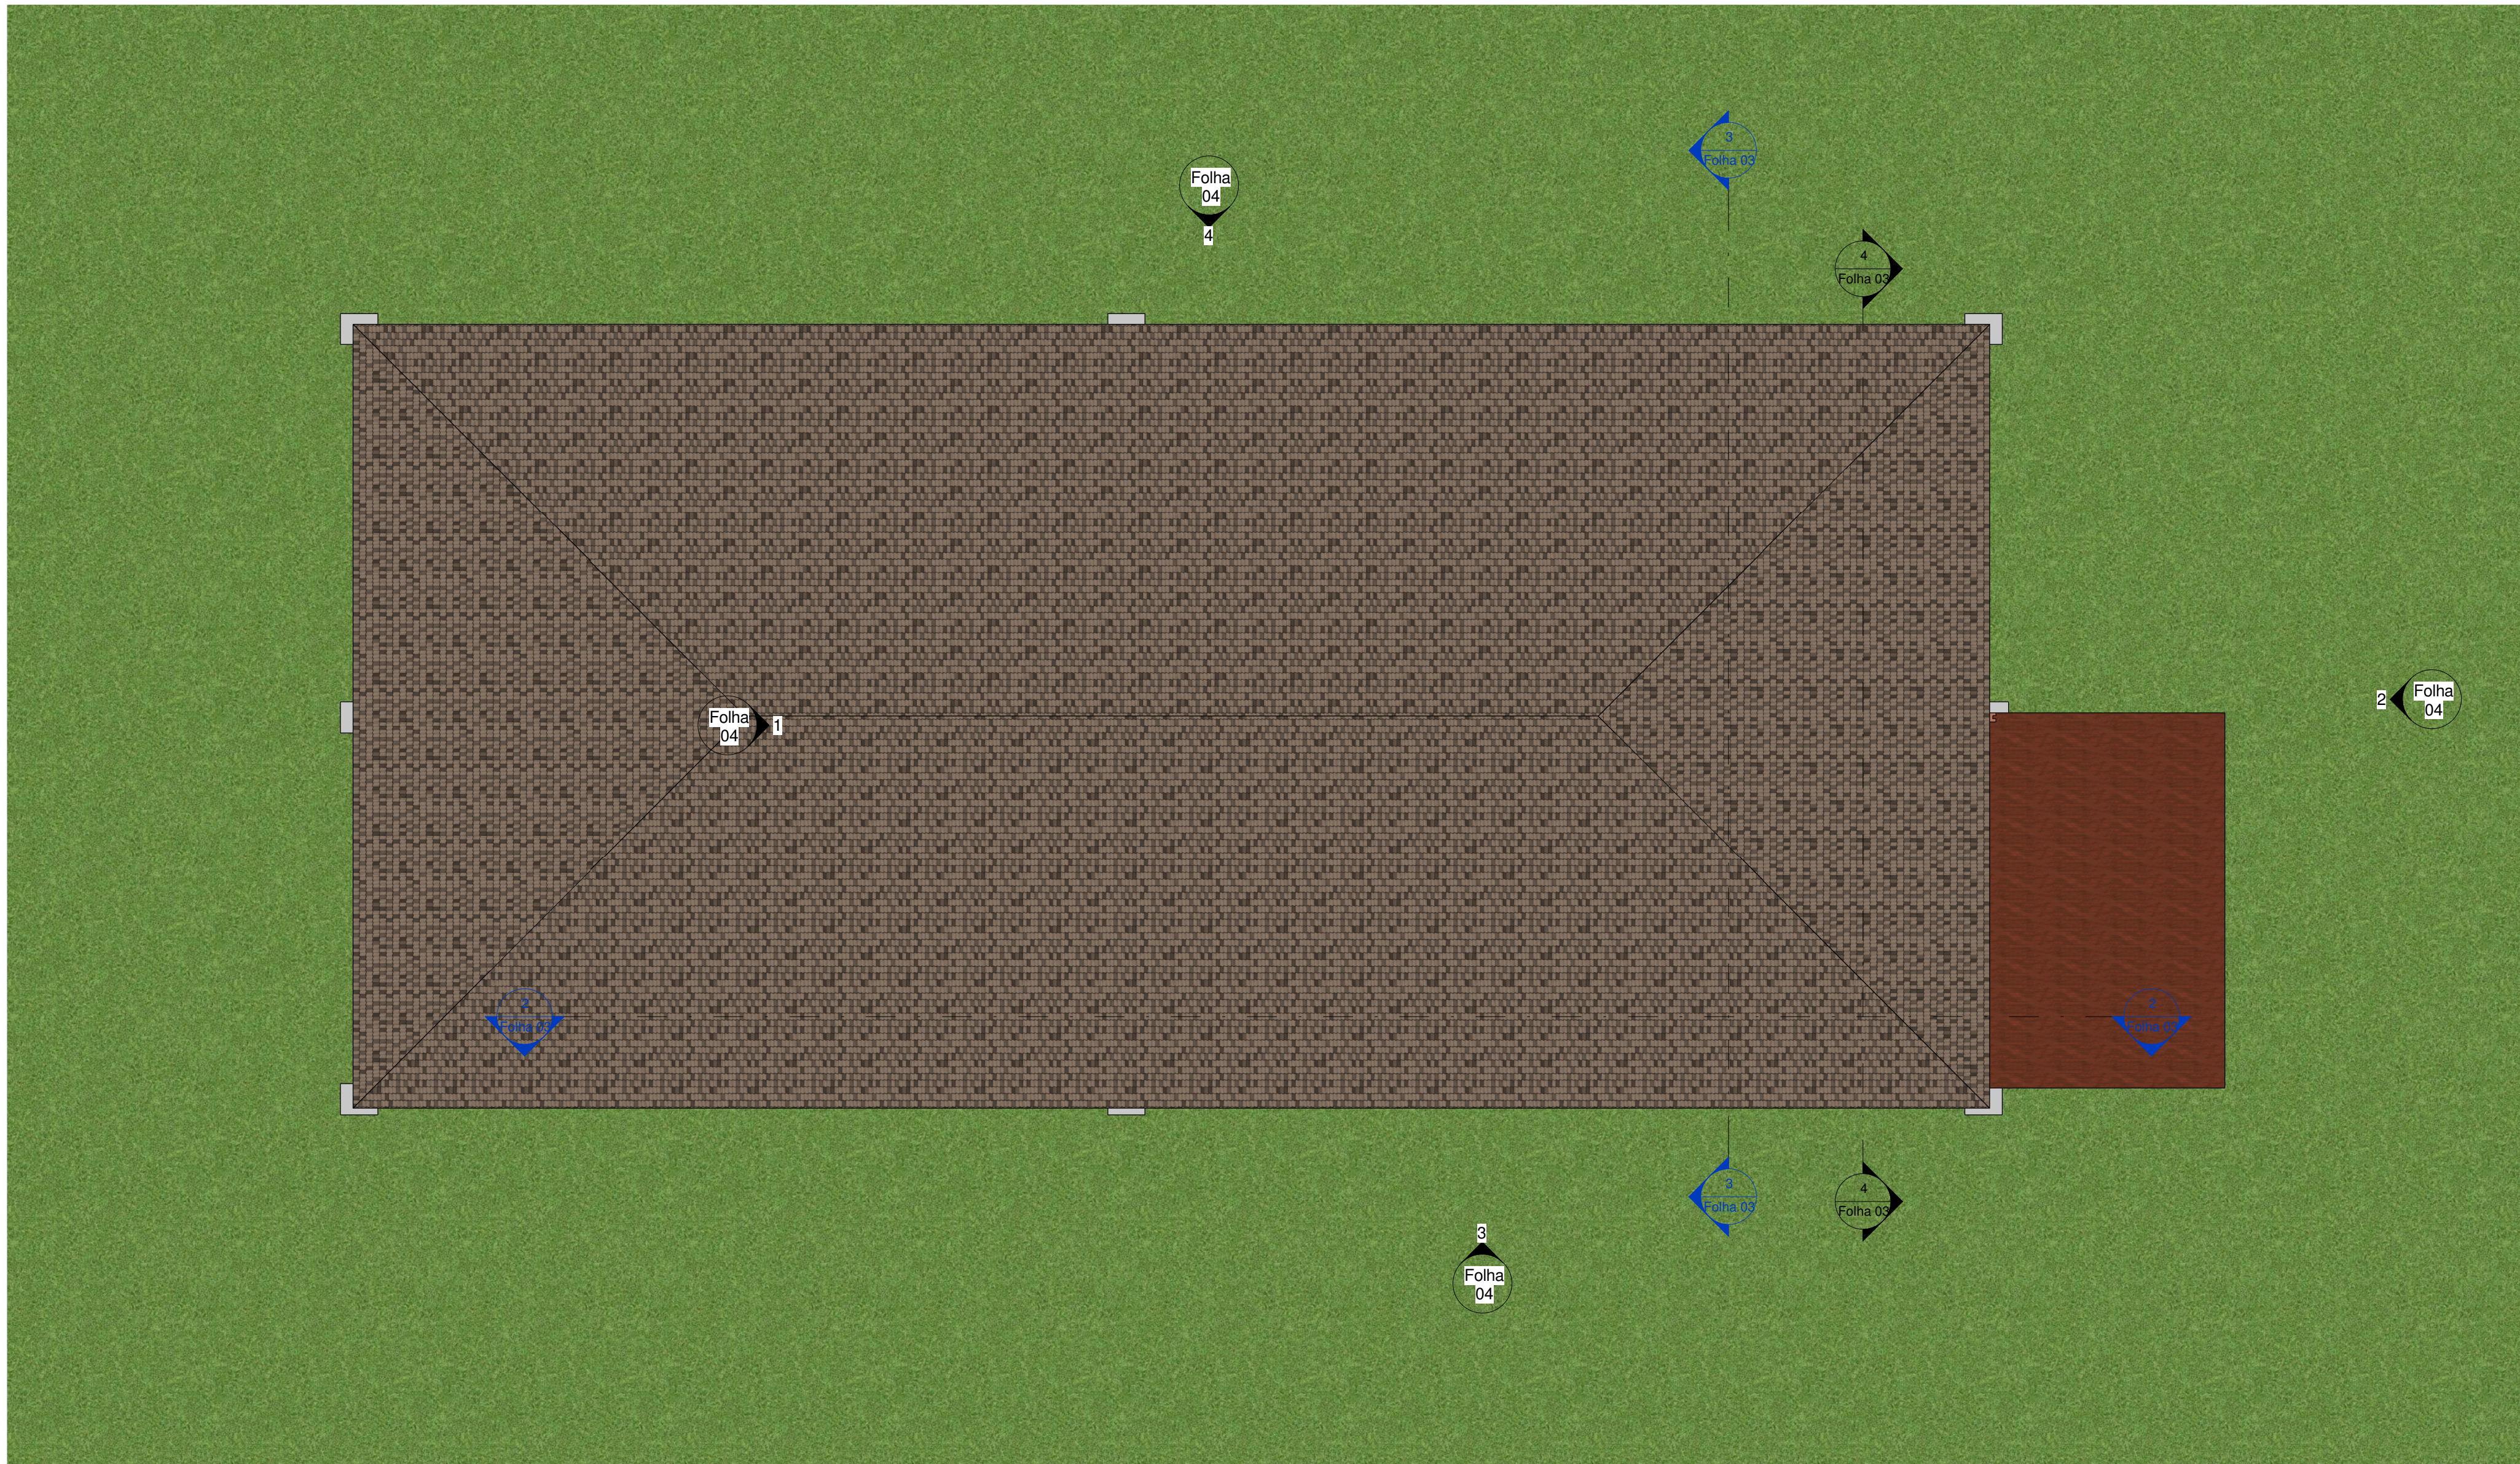


1 PLANTA DE IMPLANTAÇÃO E COBERTURA
1 : 75

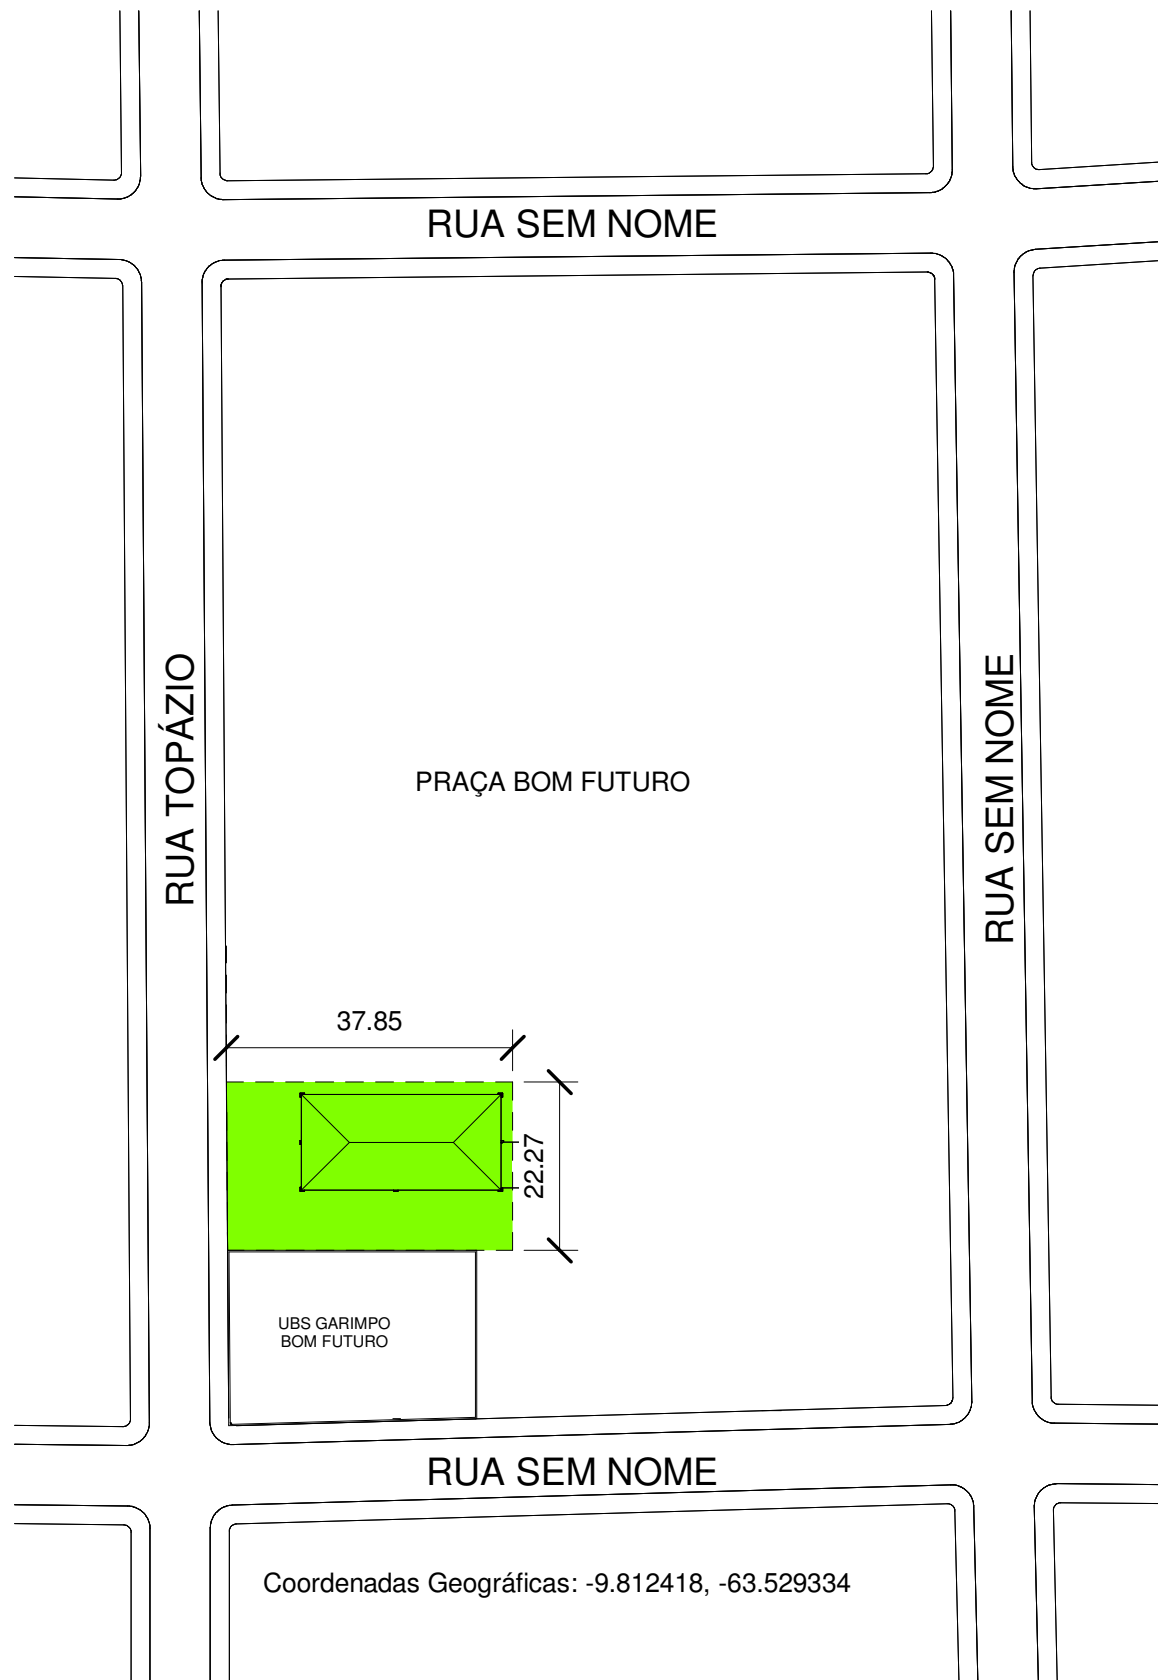


2 PLANTA DE SITUAÇÃO
1 : 1000

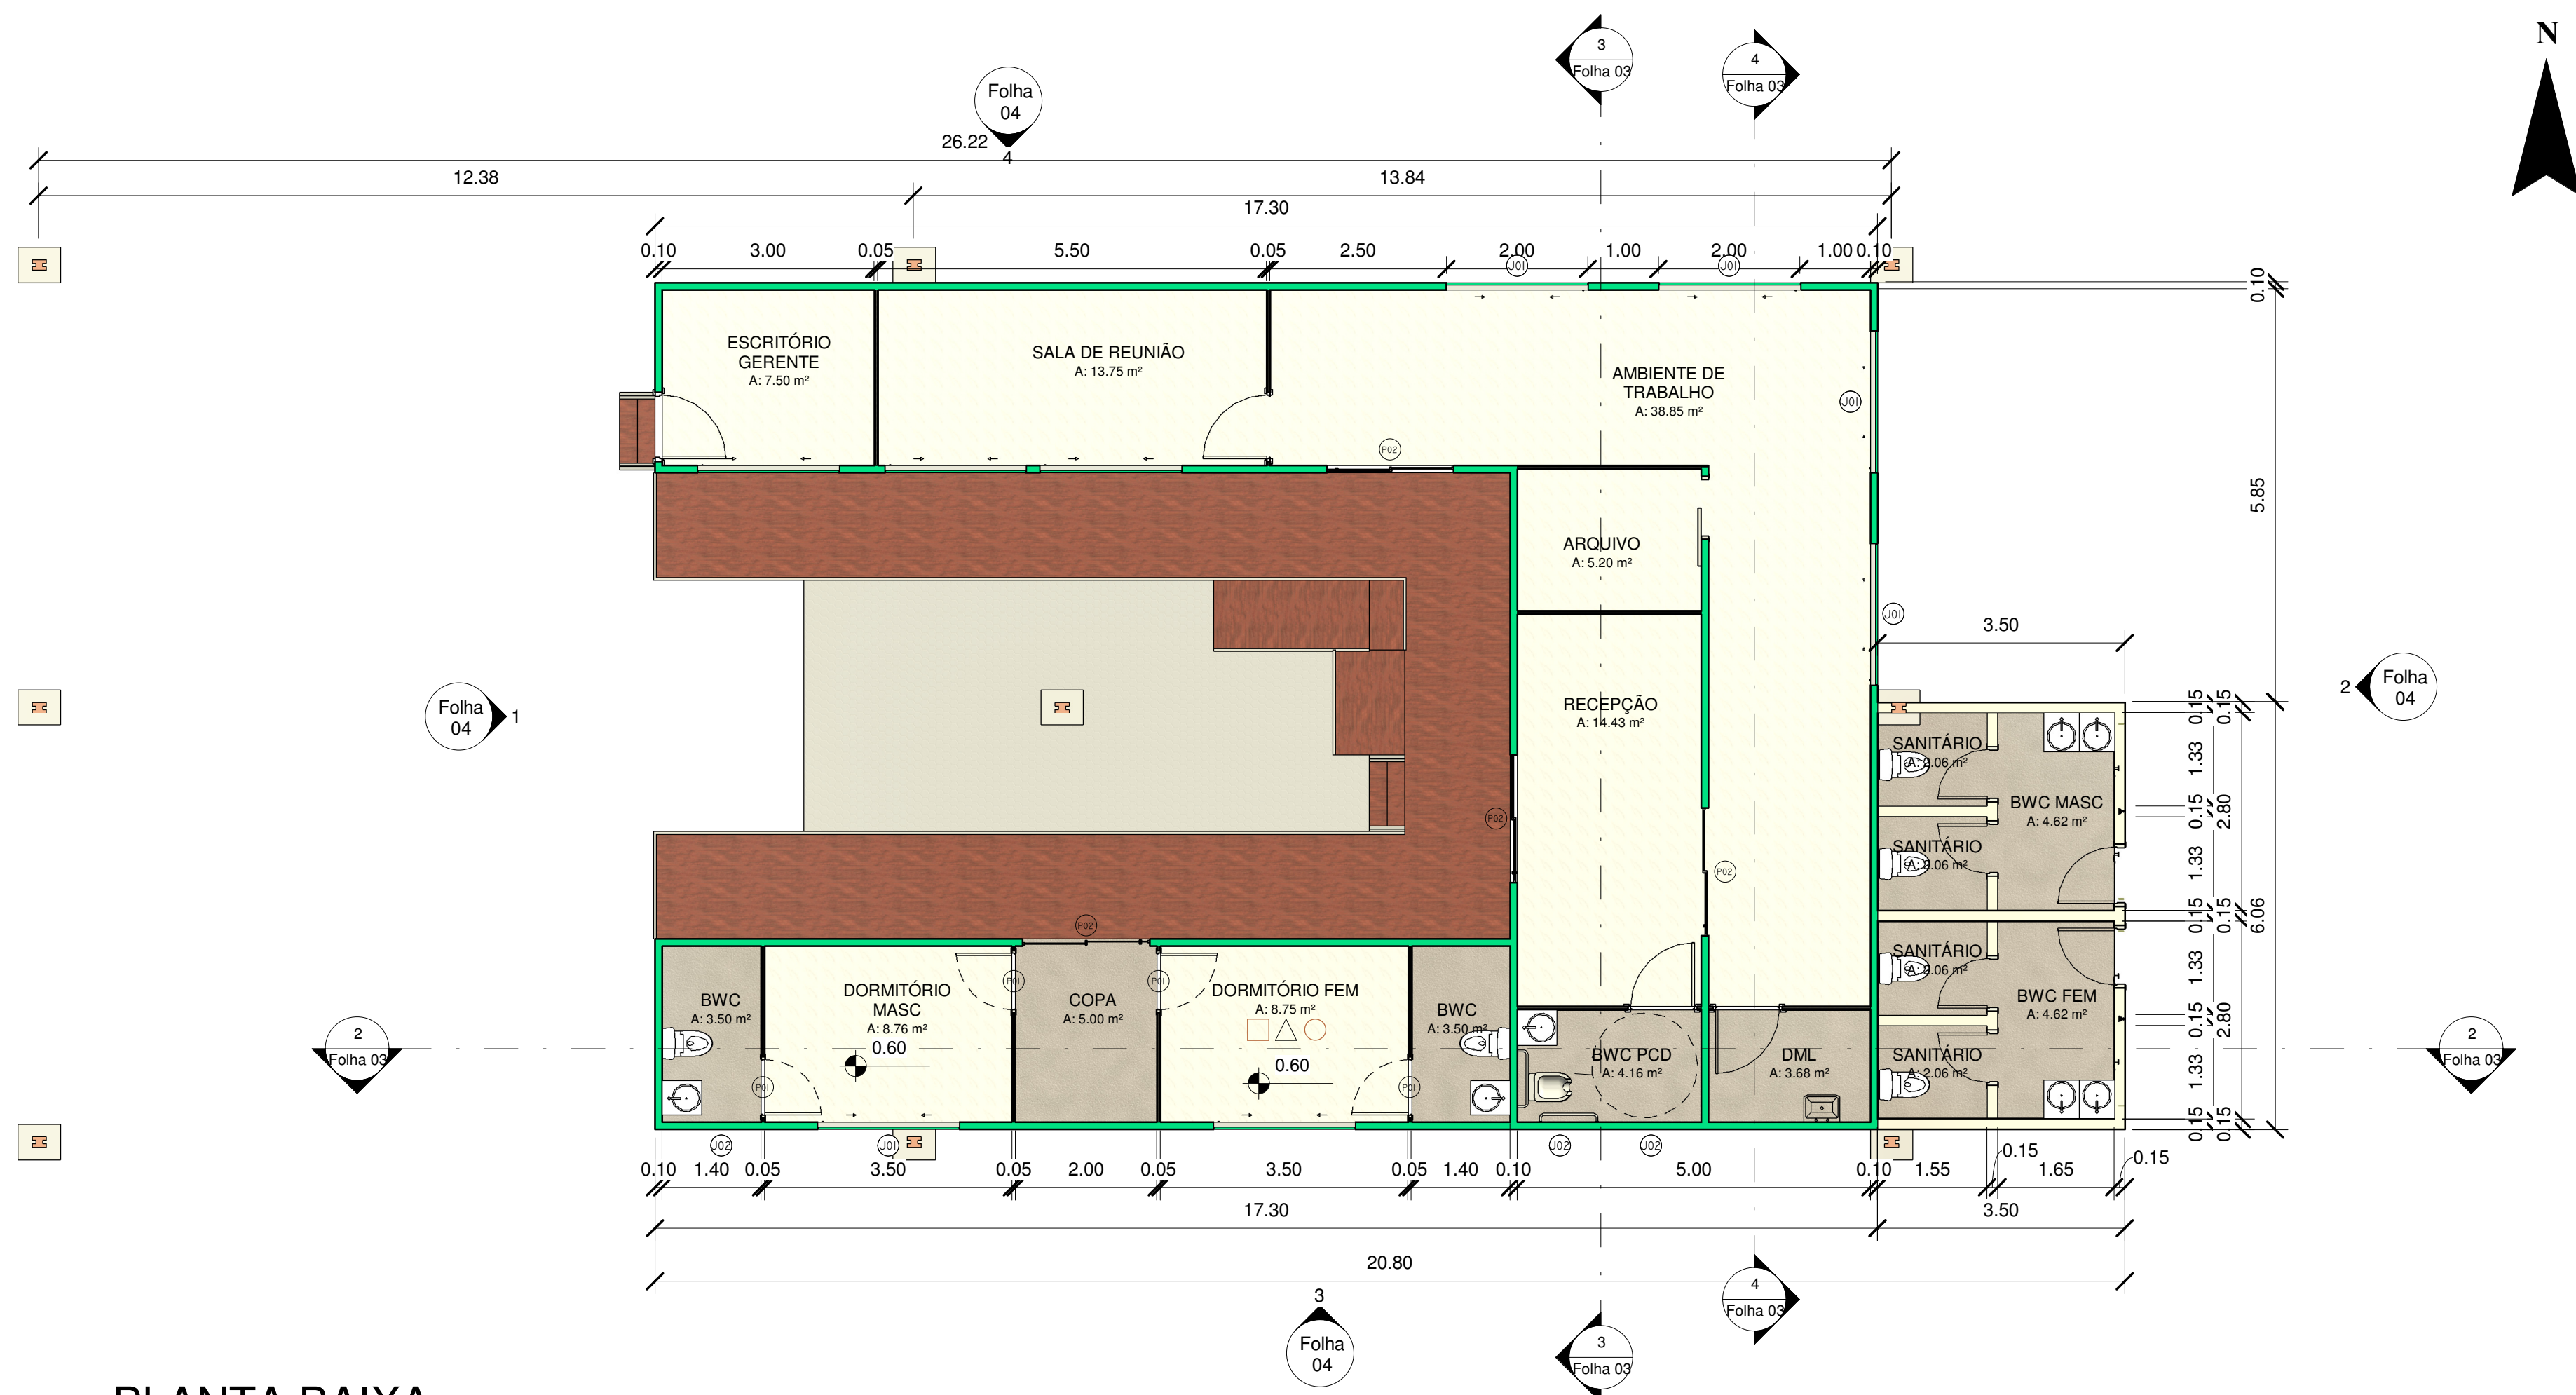


1 PLANTA BAIXA
1 : 75

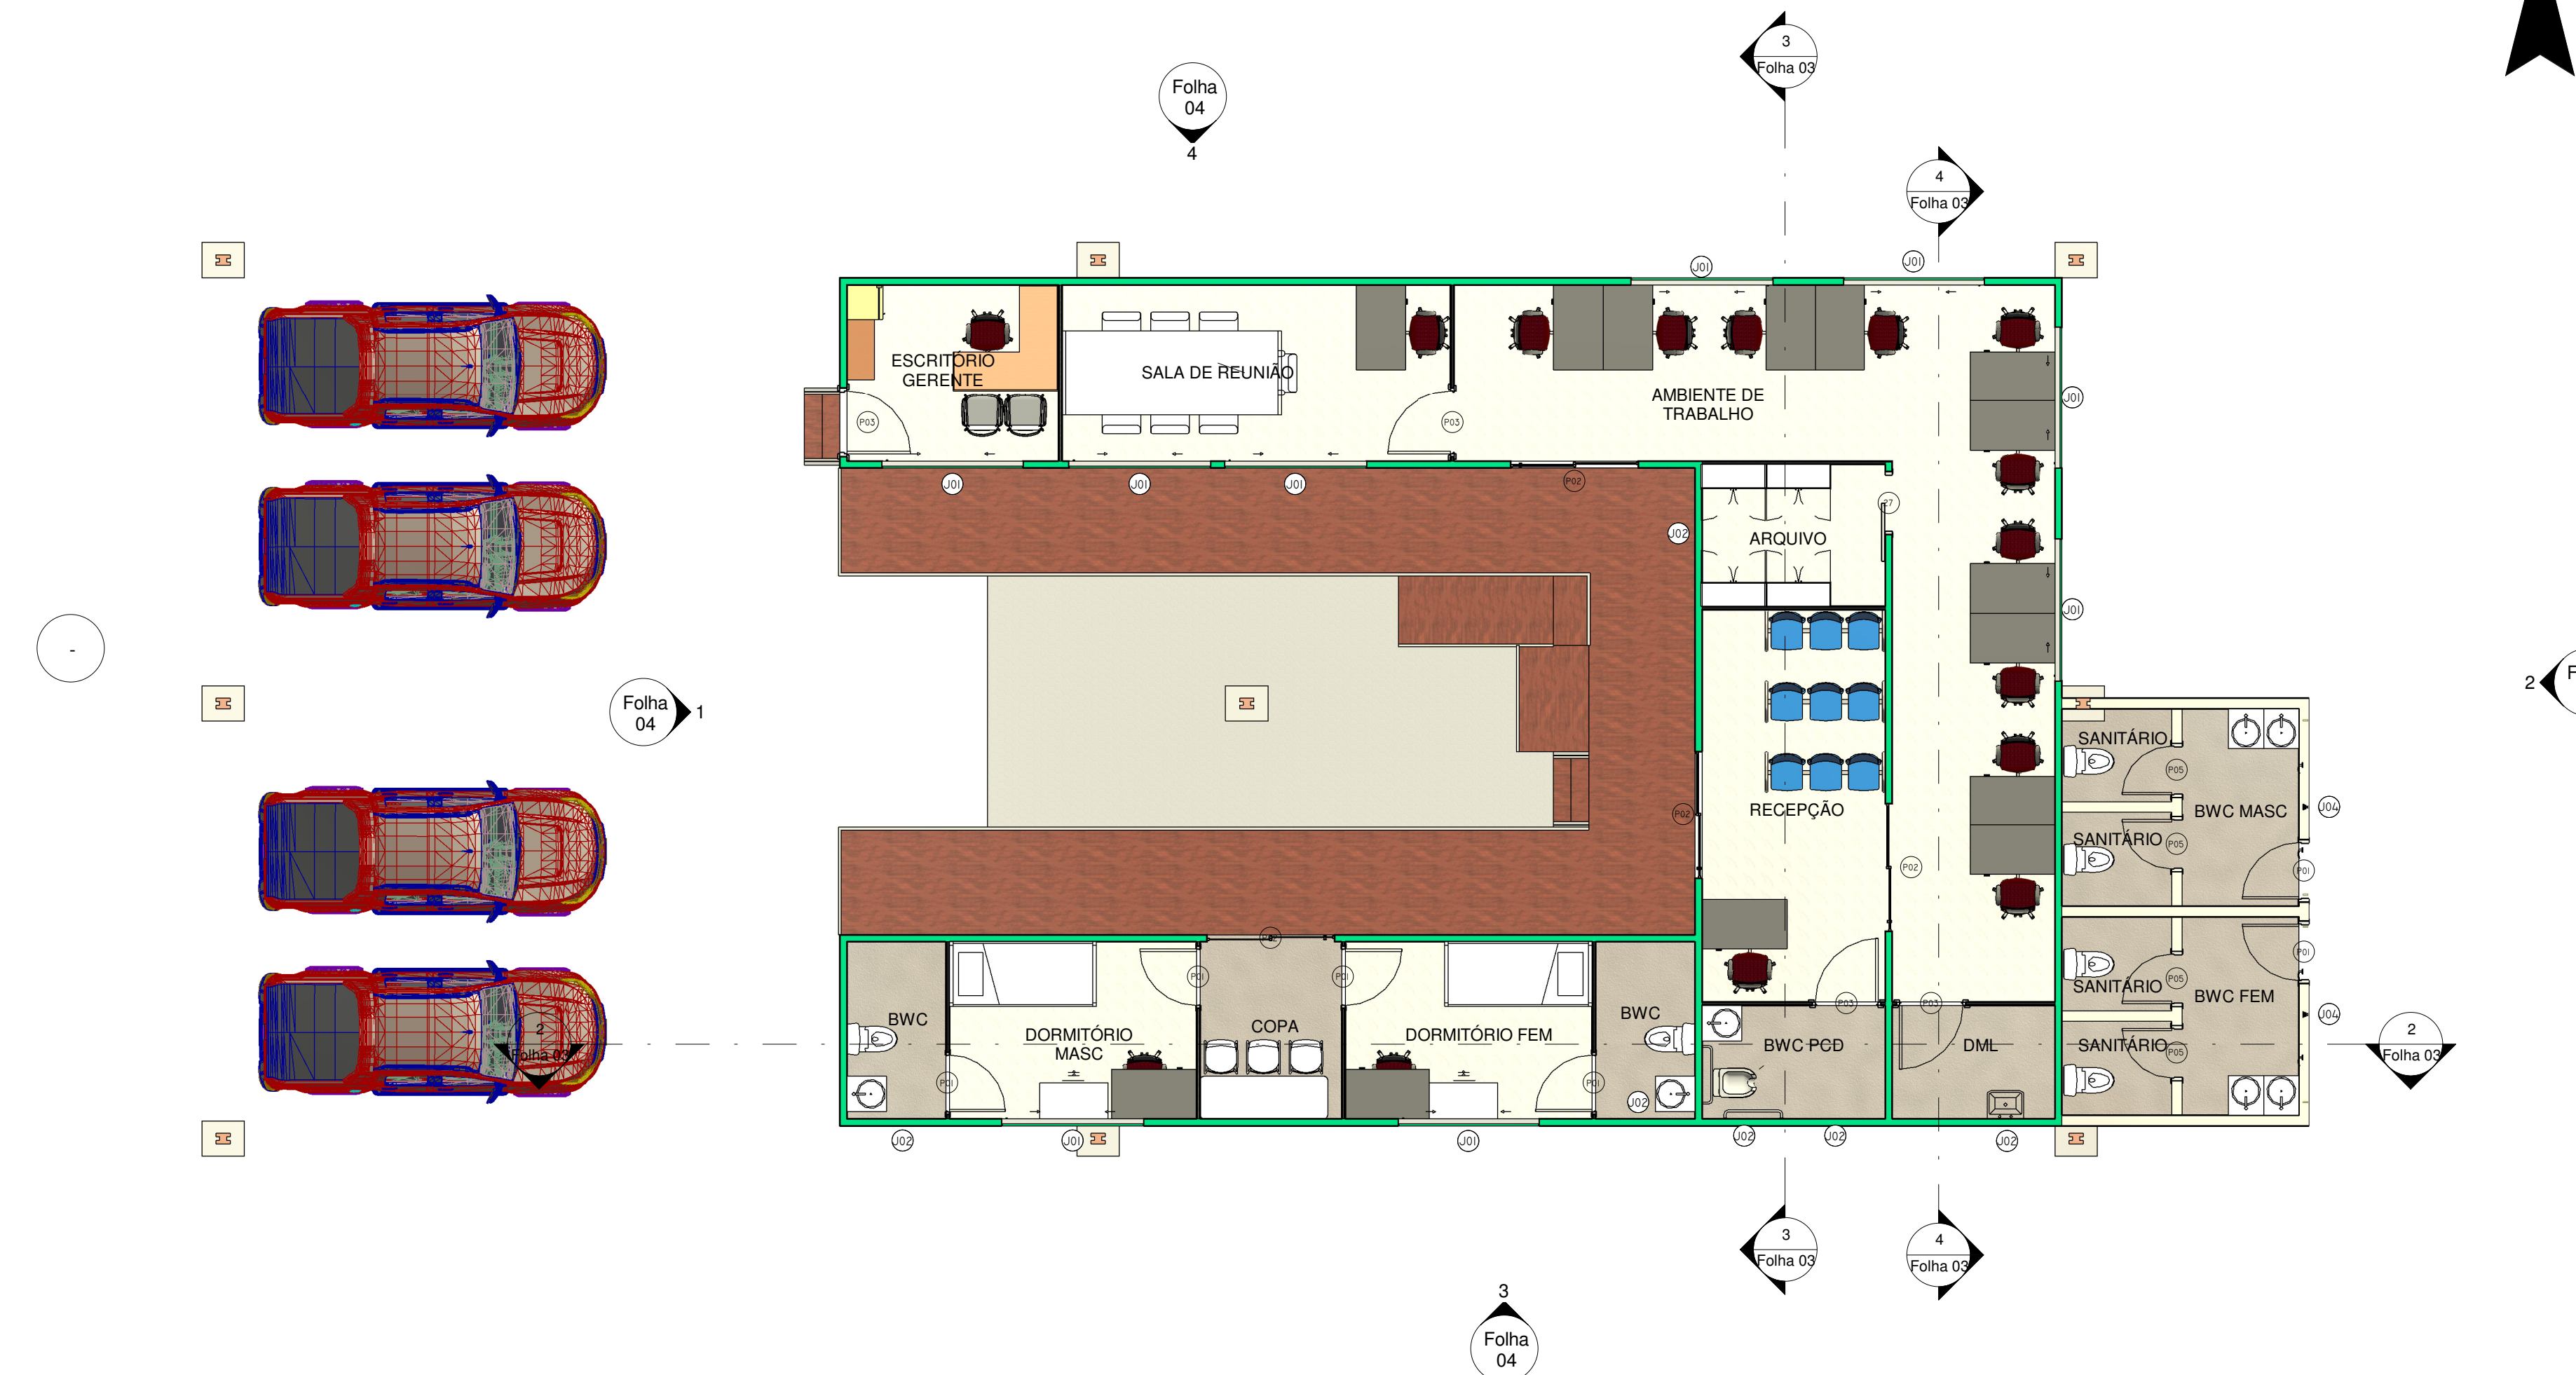


2 PLANTA DE LAYOUT
1 : 75

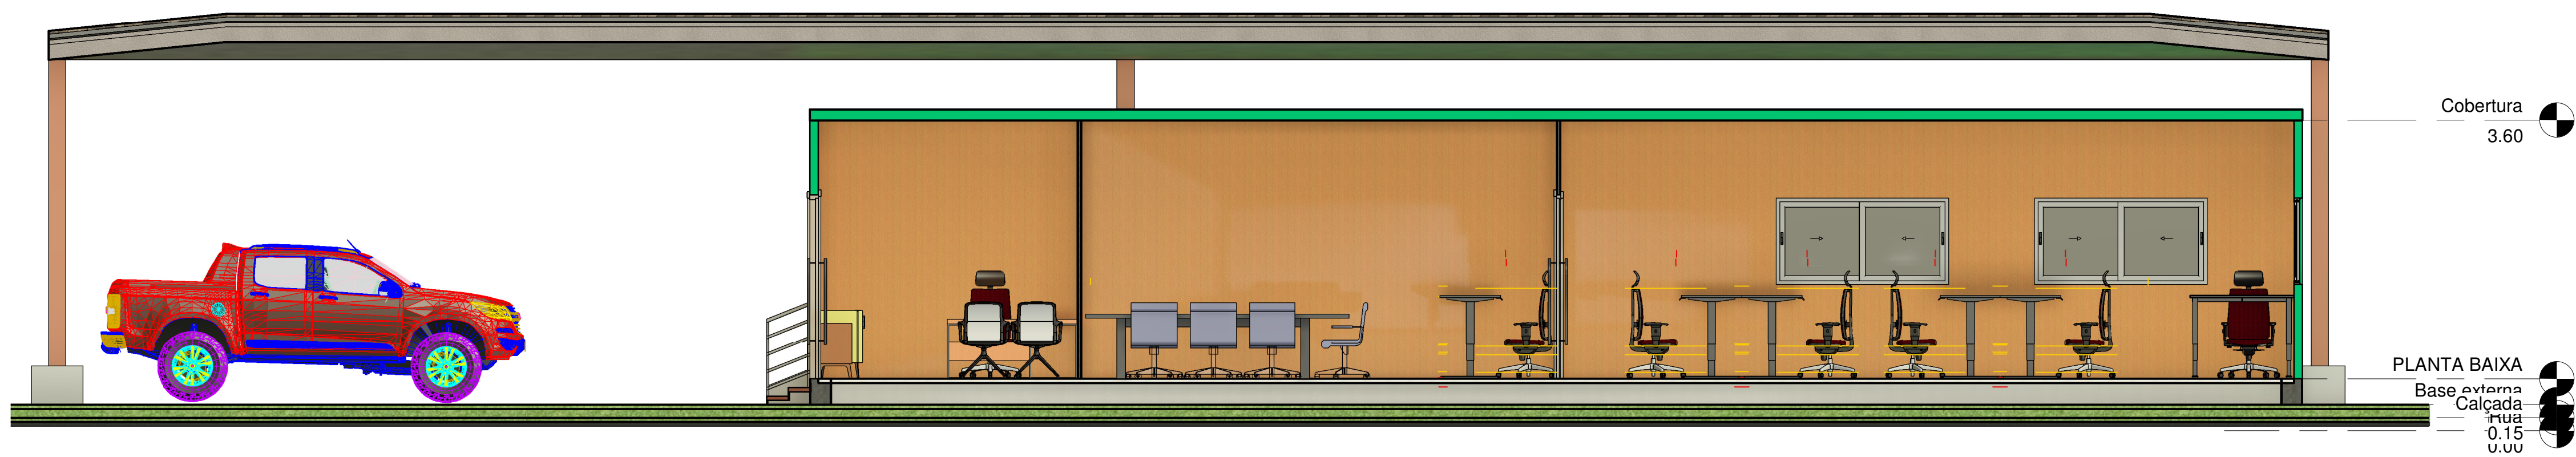


1 CORTE AA
1 : 50

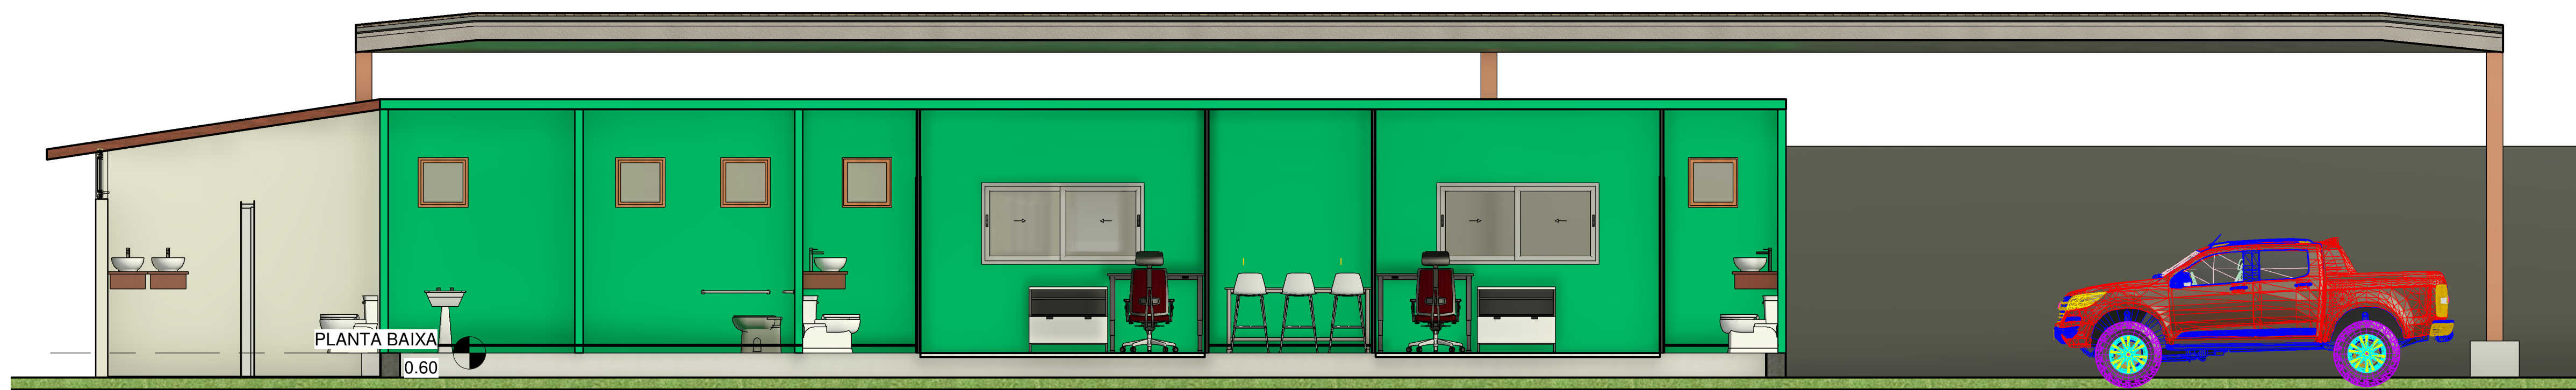


2 CORTE BB
1 : 50

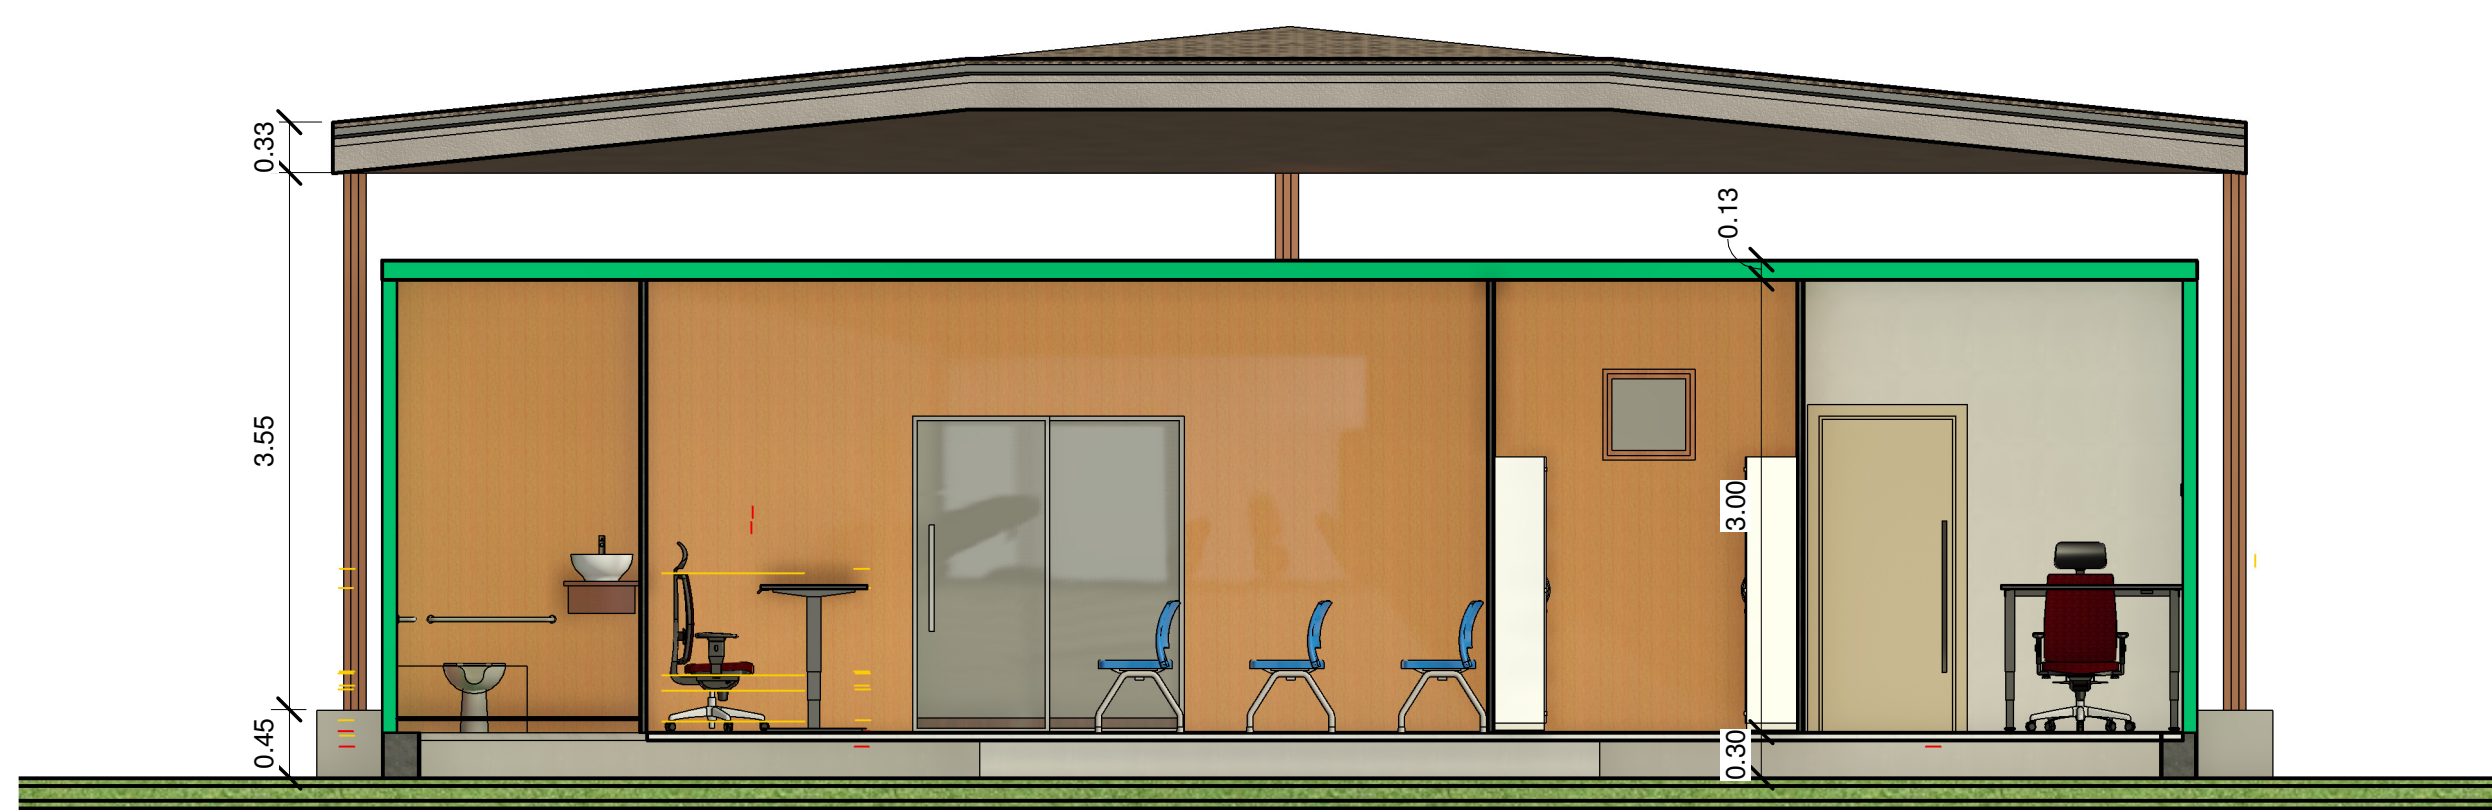


3 CORTE CC
1 : 50

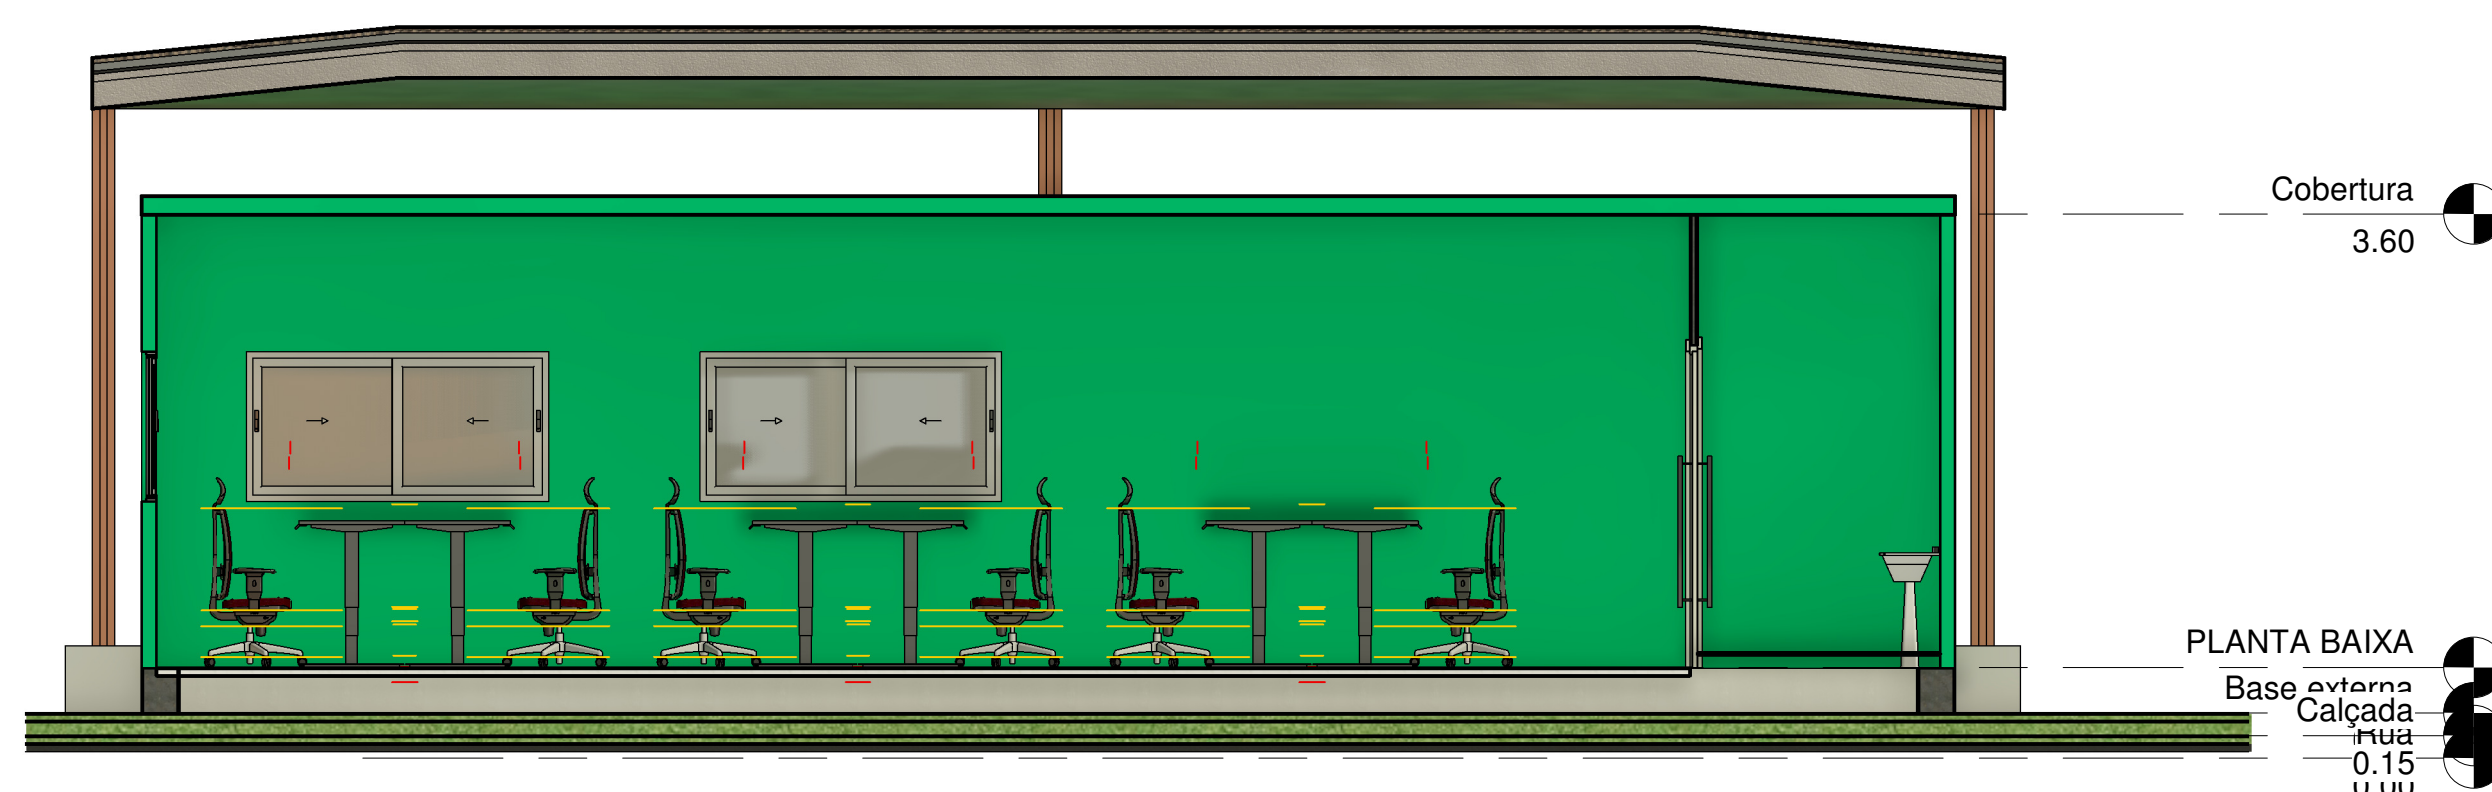


4 CORTE DD
1 : 50

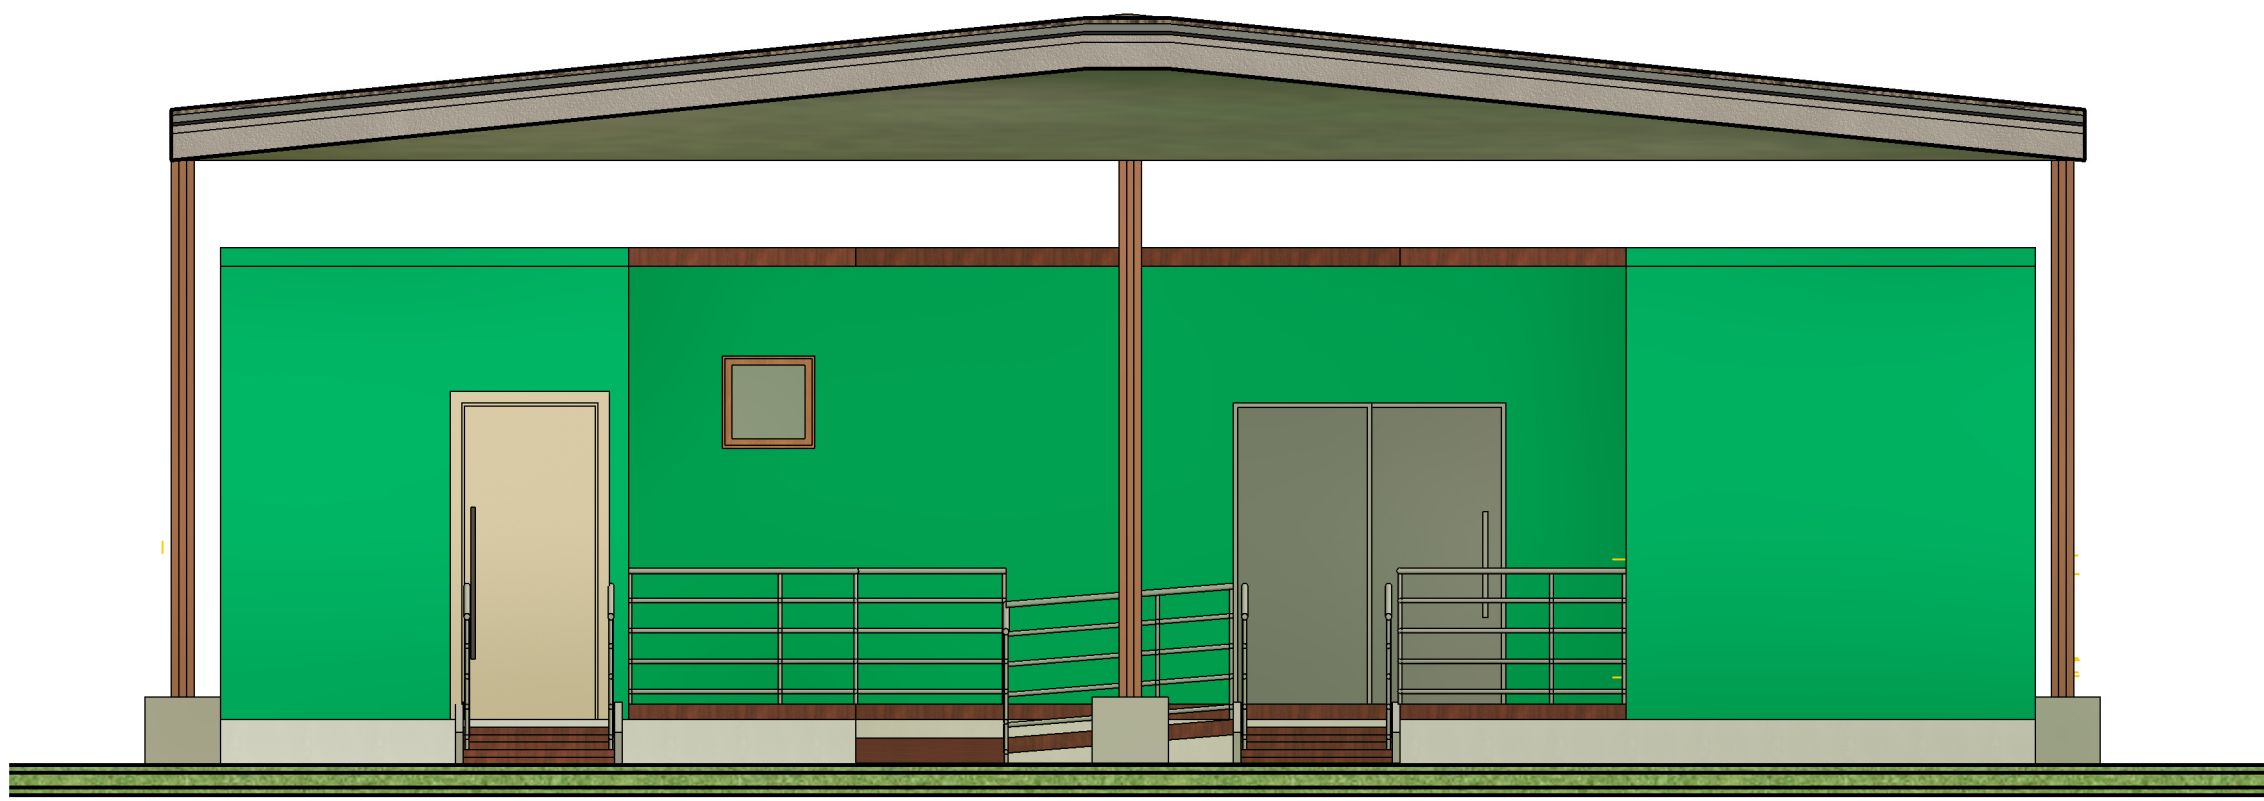


1 FACHADA FRONTAL
1 : 50

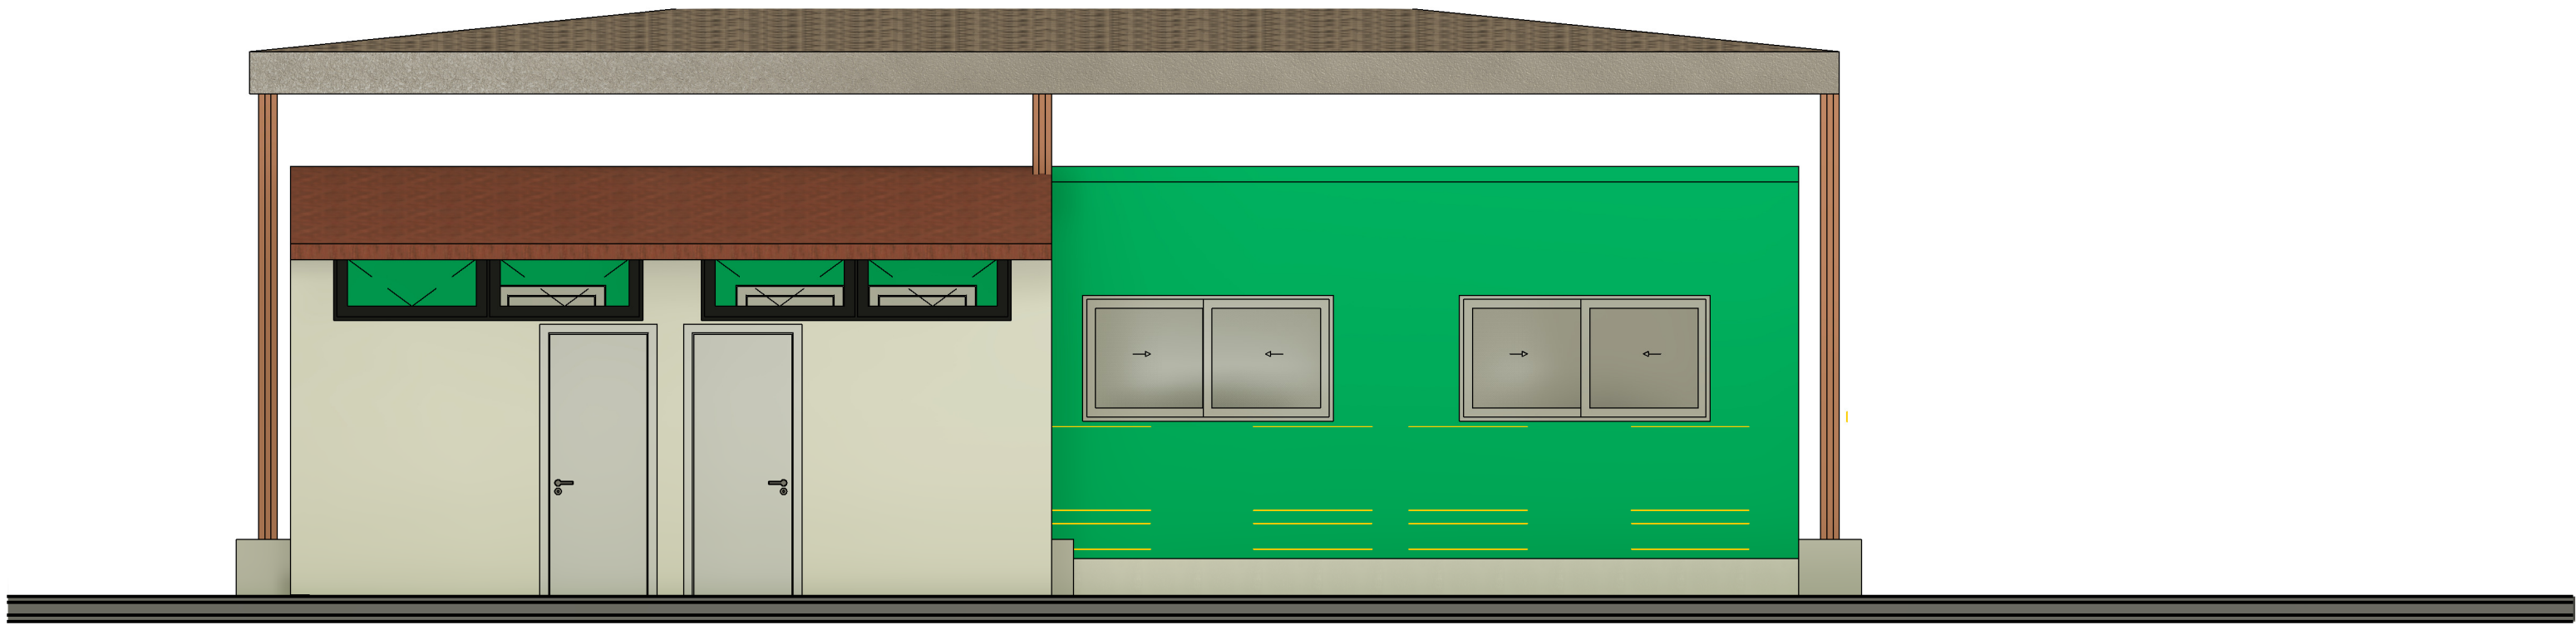

2 FACHADA POSTERIOR
1 : 50

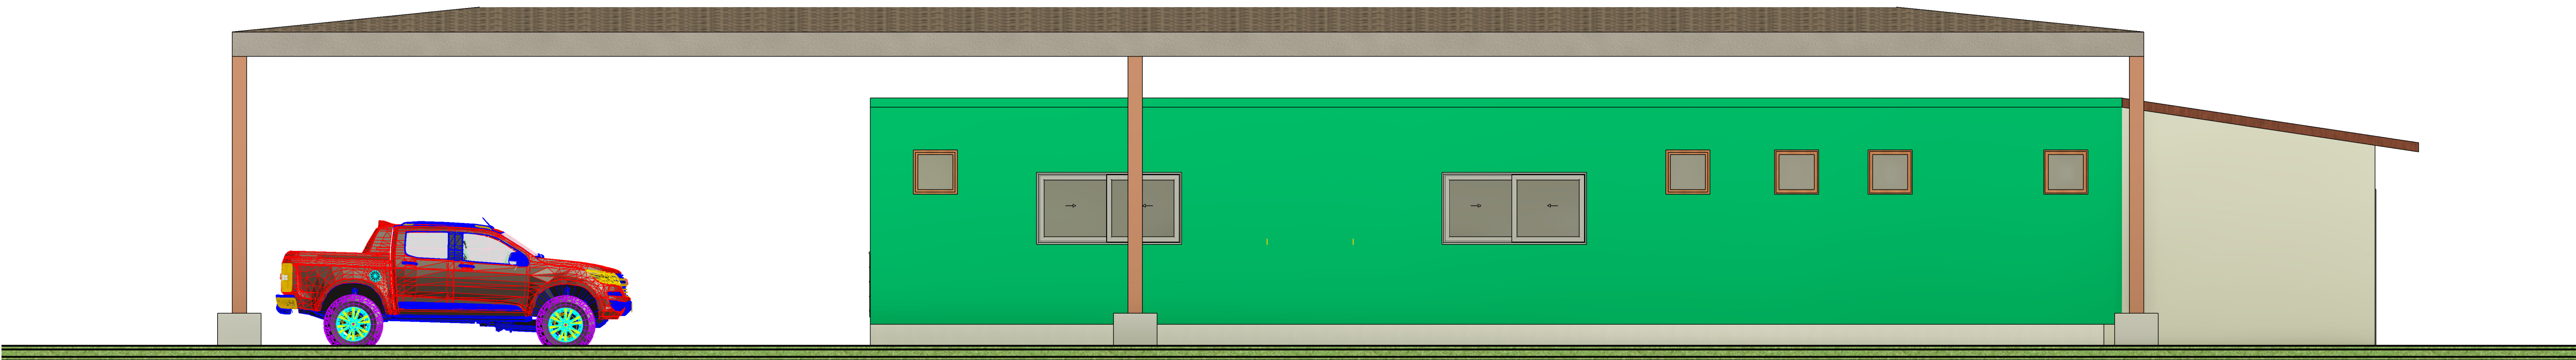

3 FACHADA LATERAL DIREITA
1 : 50

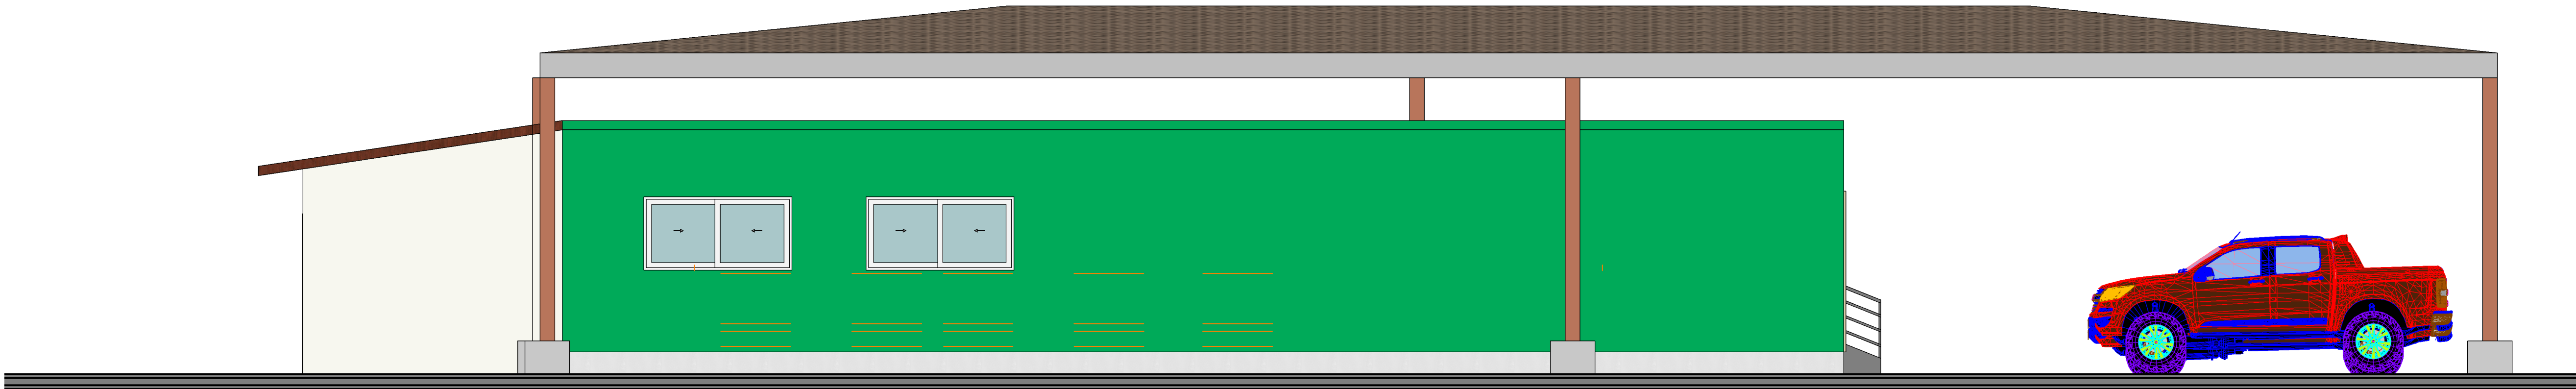

4 FACHADA LATERAL ESQUERDA
1 : 50